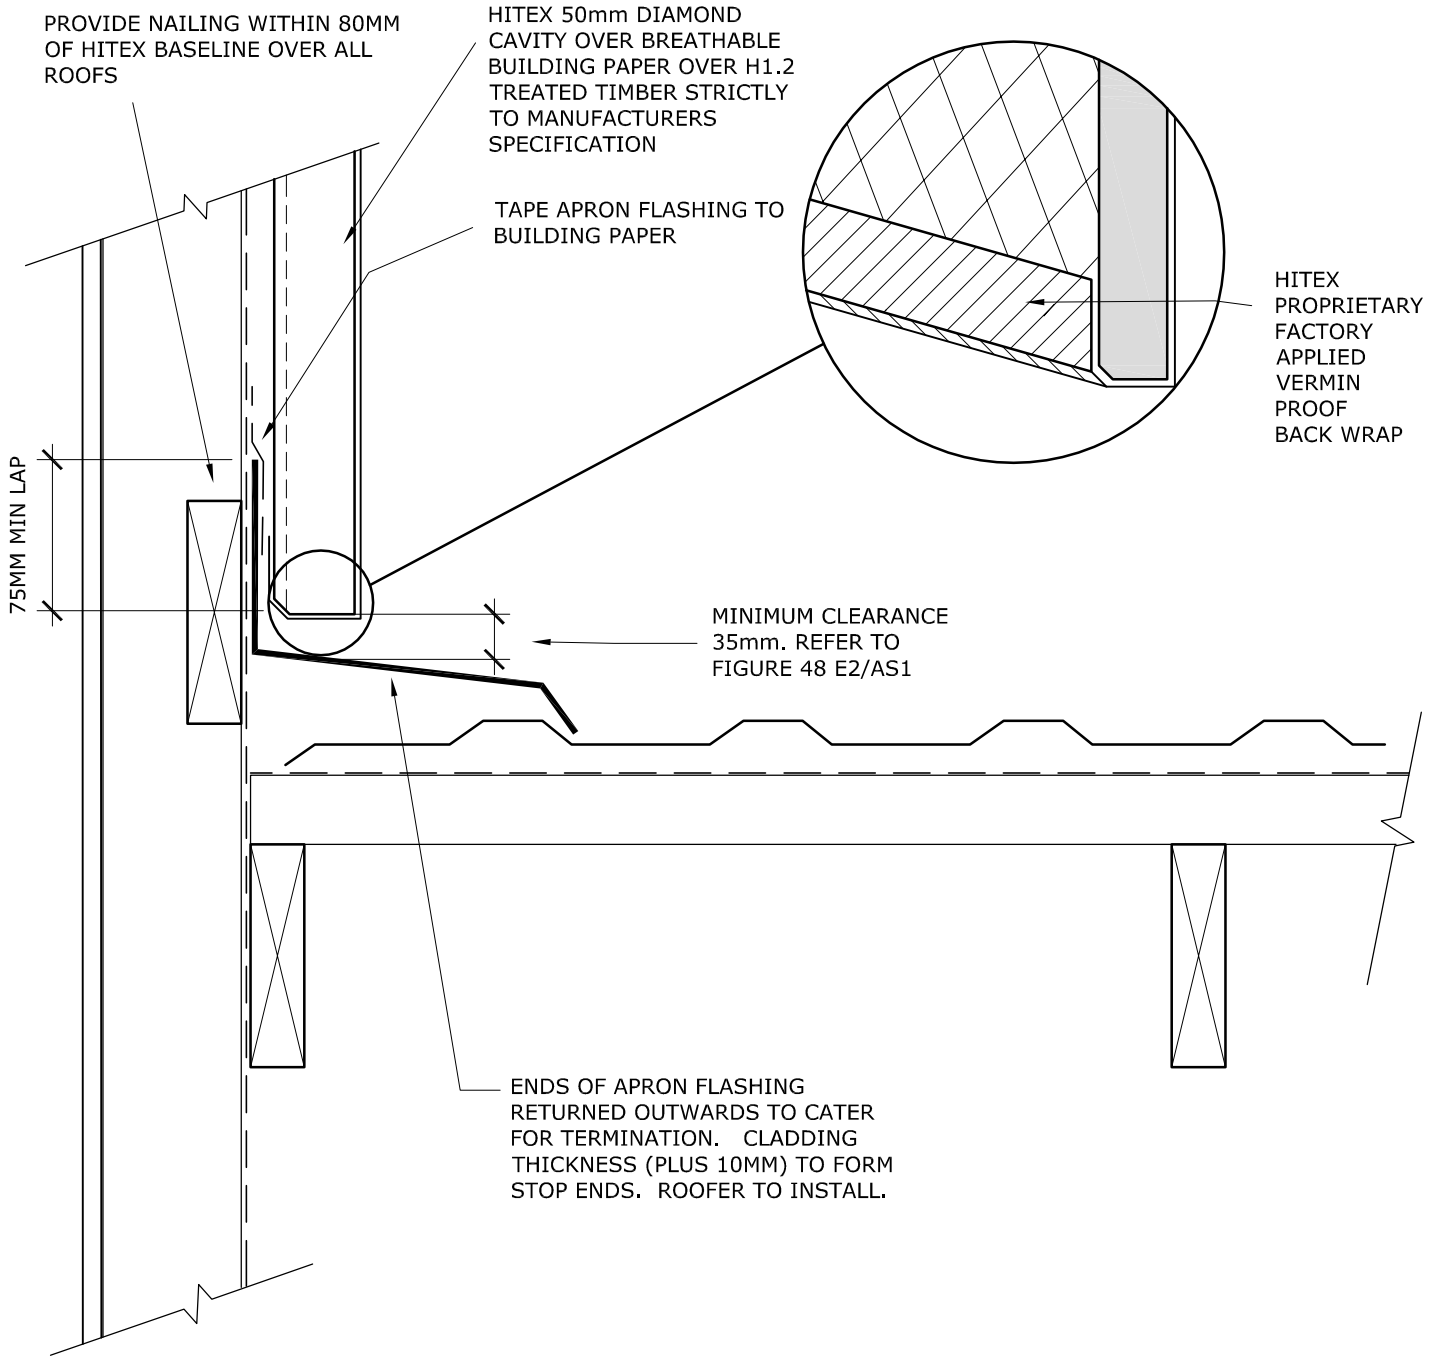

Please visit www.hitex.co.nz
for our latest drawings.

BUILDING SYSTEMS LIMITED

ROOF BASELINE FLASHING - II

Not to Scale

DC50-RO-02 Ver 2